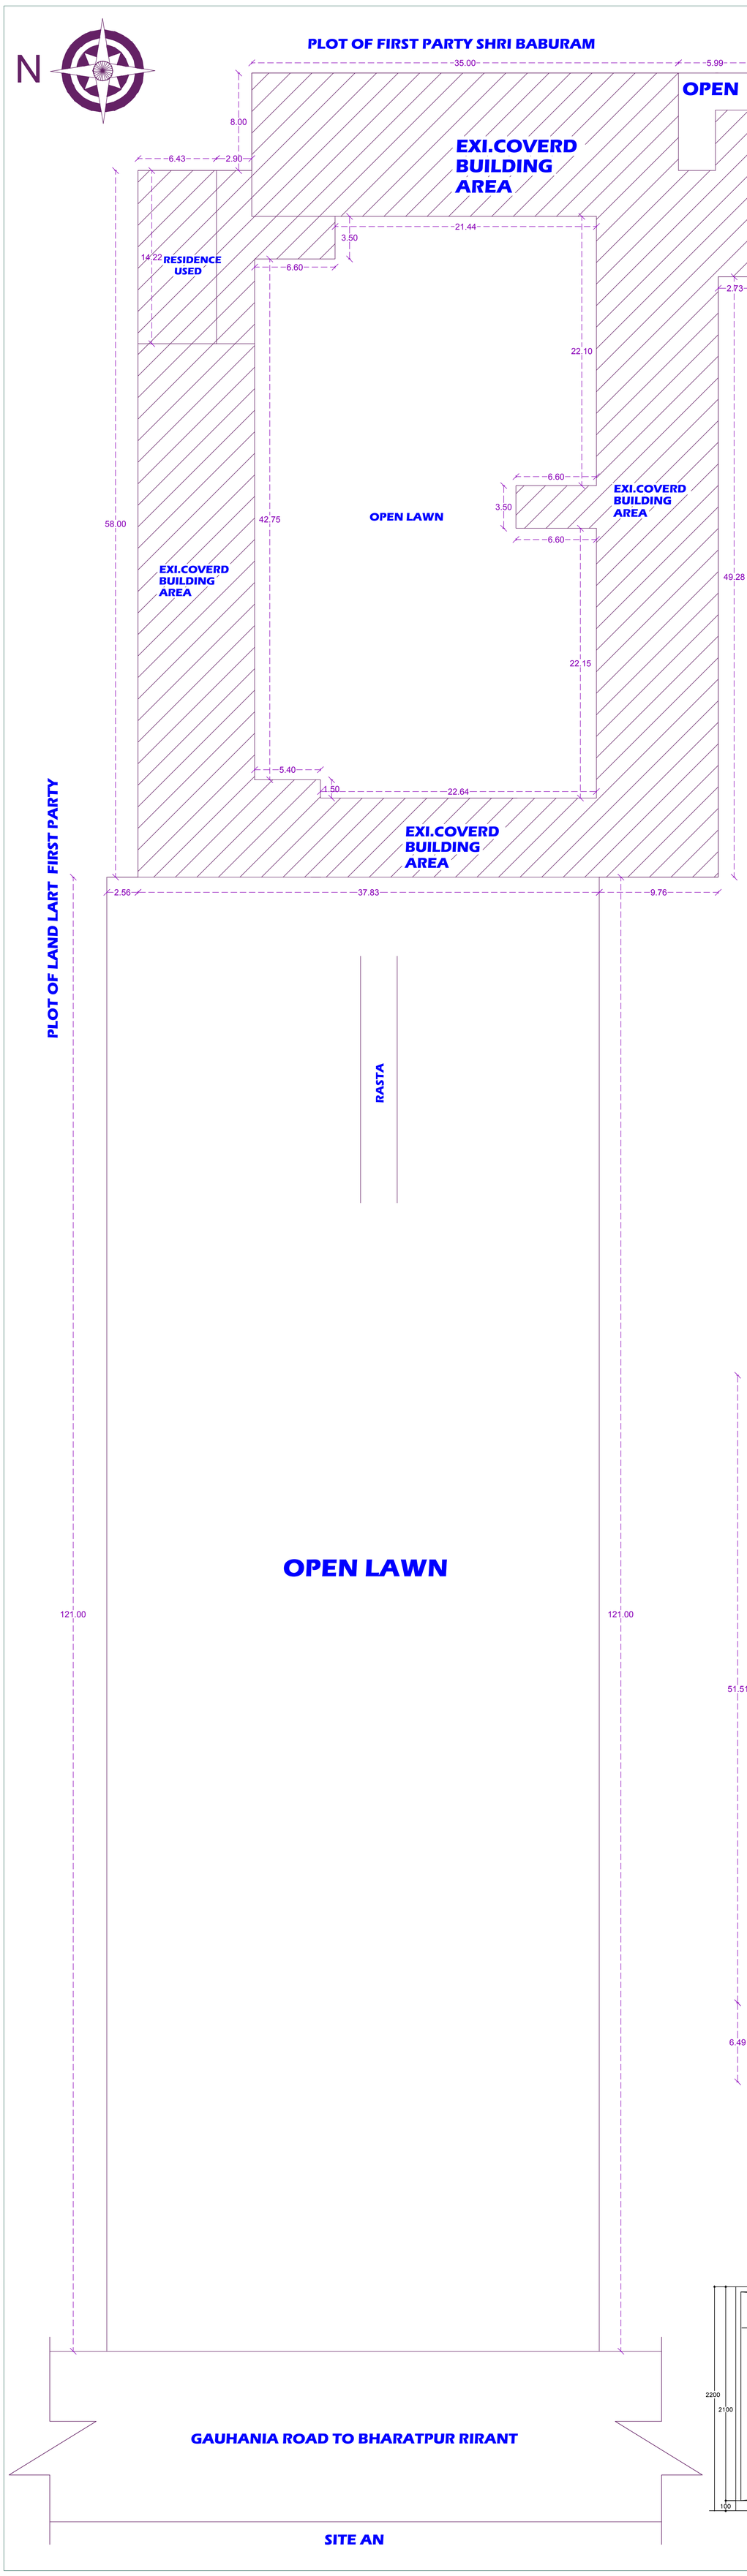

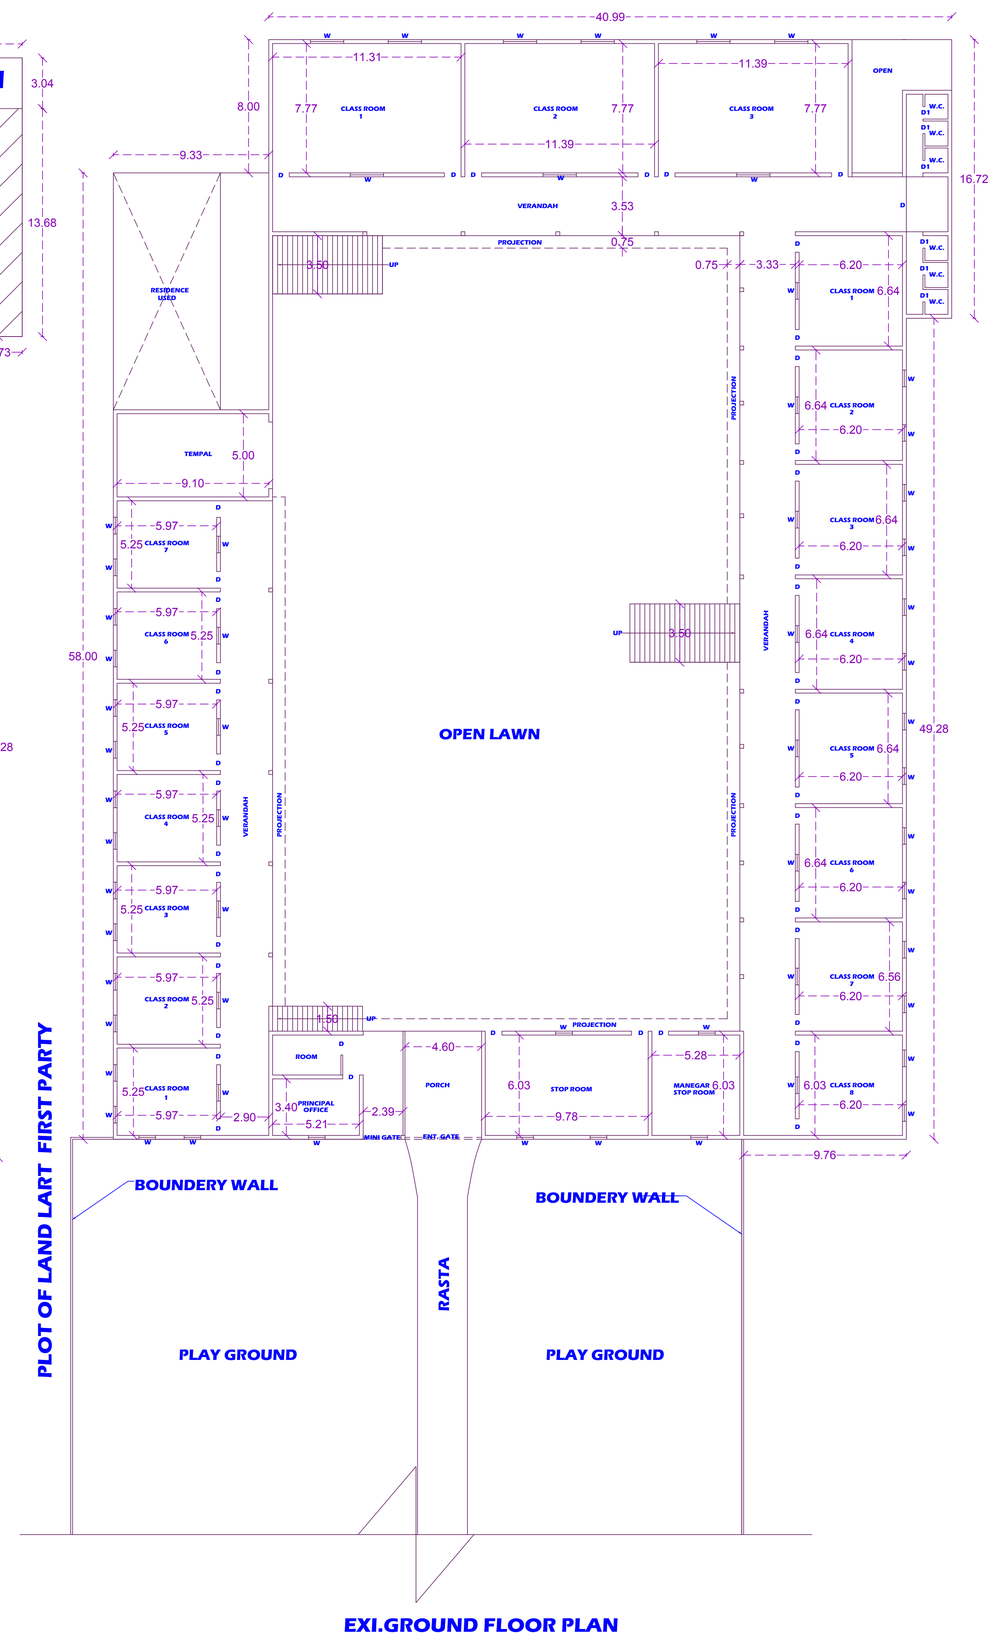

EXI.GROUND FLOOR PLAN

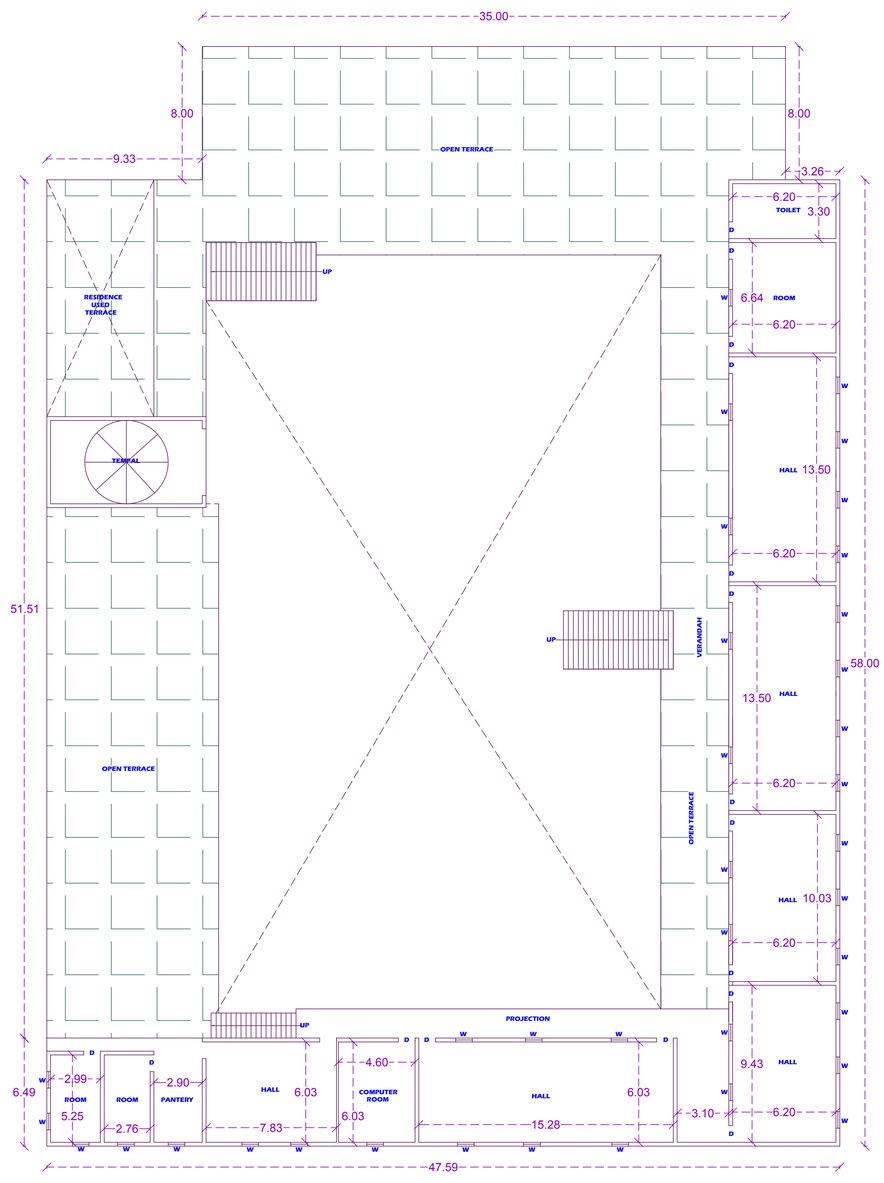

EXI.FIRST FLOOR PLAN

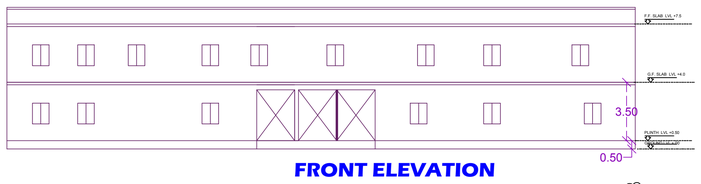

FRONT ELEVATION

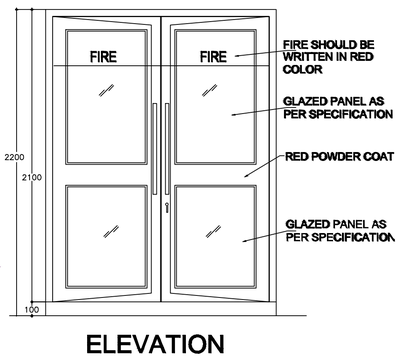

ELEVATION

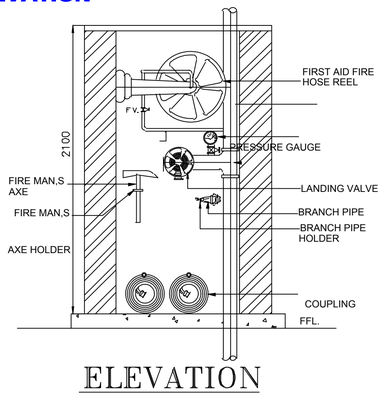

ELEVATION

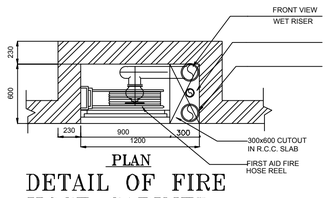

PLAN

DETAIL OF FIRE HOSE CABINET

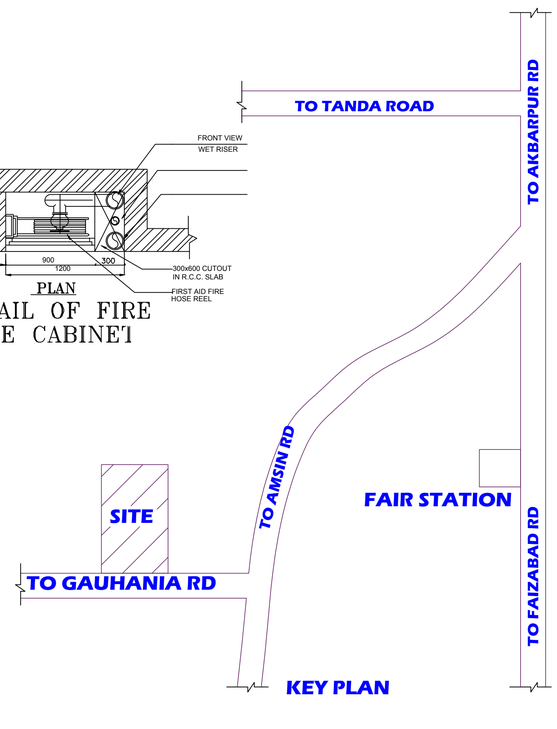

KEY PLAN

LEGEND:-

1. EXIST. (to be demolish) SHOWN THUS COLOR =
2. PROP. SHOWN THUS COLOR =
3. RAIN WATER PIPE SHOWN THUS =
4. DRAIN LINE SHOWN THUS =
5. SEWER LINE SHOWN THUS =
6. MAN - HOLE SHOWN THUS =
7. R.H. PIT SHOWN THUS =
8. OWER HEAD TANK SHOWN THUS =
9. TREE

100Ø R.W.P. SLOPE
DRAIN LINE
SEWER LINE
M.H. MAIN HOLE
R.H. PIT
RAIN WATER HARVESTING PIT
overhead tank

AREA STATEMENT :-

1. TOTAL LAND/ PLOT AREA	=	8000.00 M2
2. EXI. COVD. AREA ON GROUND FL.	=	1794.10 M2
3. EXI. COVD. AREA ON FIRST FLOOR	=	651.92 M2
5. TOTAL COVD. AREA	=	2446.02 M2
6. OPEN AREA ON GROUND FL.	=	6205.9 M2

BOUNDARIES:-

NORTH -:
PLOT OF LAND LART FIRST PARTY

SOUTH -:
PLOT OF LAND LART FIRST PARTY

EAST :-
PLOT OF FIRST PARTY SHRI BABURAM

WEST :-
GAUHANIA ROAD TO BHARATPUR RIRANT

PROJECT TITLE :-

SATI PRASAD SMARAK CHILDREN ACADEMY

PLOT/KHASRA/SURVEY NO.- 207 KA, 447, 449 SITUATED IN
VILLAGE & POST - BANGAON DIHWA AKBARPUR,
PERGANA & TEHSIL -AKBARUR,
DISTRICT:- AMBEDKAR NAGAR

SCHEDULE OF STAIRCASE DETAILS
STAIR WIDE - 3.5M
RISER - .150
TREAD - .300

NOTE- ALL INFORMATION GIVEN BY PARTY

LEGEND:-

F	150Ø M.S. FIRE WET RISEF
	BUTTERFLY VALVE (PN16
	AIR RELEASE VALVE
	FIRST AID FIRE HOSE REE 36.5 LENGTH x 20 MM Ø
	SINGLE OUTLET LANDING VALVE

FIRE EXTINGUISHERS	8
HOSE REEL	1
SPRMKLER SYTEM POINT	0
AUTO AND MANUAL ALARM SYSTEM	
HYDRANT SYSTEM HAND	0
SMOK DETECTOR	
TERRACE TANK	5000L
PUMP	900 LPM

SCALE:- N.T.S.

DEATIL OF DOOR & WINDOWS

S.NO:	TYPE	WIDTH	LINTEL LVL.	SILL LVL.	DISCRIPTION
1.	D1	1.200	2.500		DOOR
2.	D1	0.750	2.500	-	DOOR
3.	W	1.800	2.500	0.900	WINDOW

OWNER'S SIGNATURE

ENGINEER'S SIGNATURE

V.K. Home Design & Associate
Engr. Vijendra Kumar
Lic. No. 08
Ph. 6389515176
Civil Court Road Akbarpur-A.N.